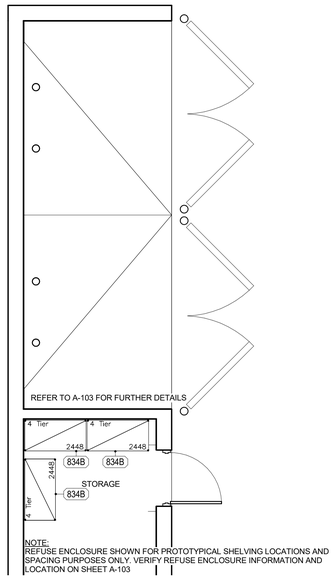

2 FLOOR PLAN REFUSE ENCLOSURE
1/4" = 1'-0"

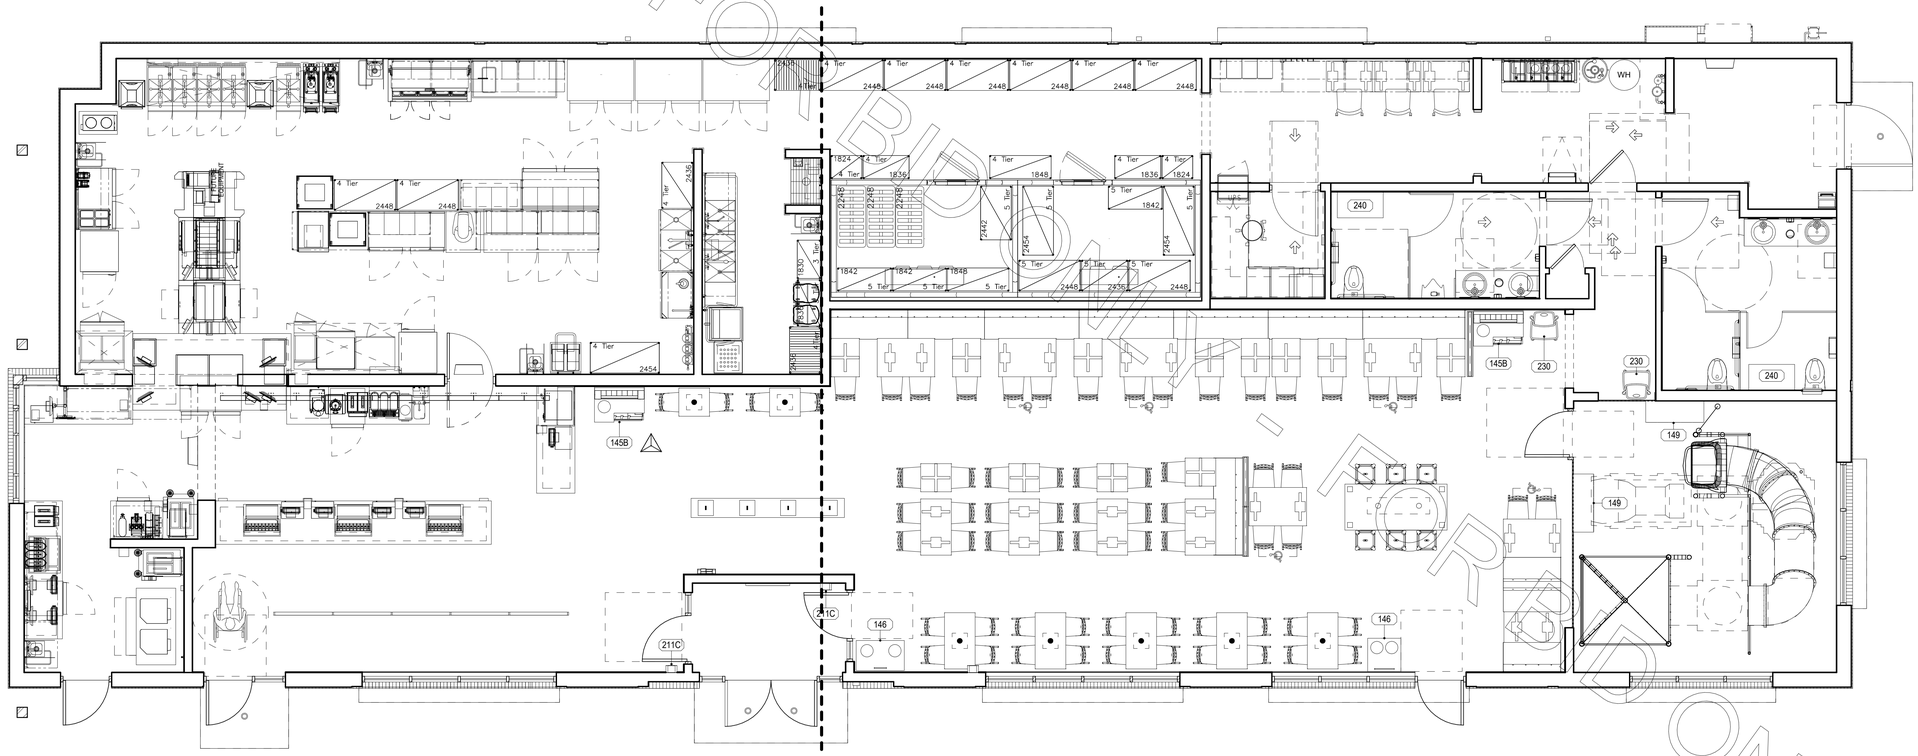

1 PARTIAL EQUIPMENT PLAN -DINING
1/4" = 1'-0"

- FOR BID ONLY -

Chick-fil-A
5200 Buffington Road
Atlanta, Georgia
30349-2998

TriMark
Foodservice Equipment, Supplies and Design
STRATEGIC

CHICK-FIL-A
Cherokee Place
Cartersville, GA

FSR# 00534

REVISION SCHEDULE

NO.	DATE	DESCRIPTION

PERMIT

CURRENT TEMPLATE UPDATE APPLIED	NOVEMBER 2017
ARCHITECT'S PROJECT #	00000
PRINTED FOR	PERMIT
DATE	
DRAWN BY	AMS

Information contained on this drawing and in all digital files produced for this project is copyrighted and may not be reproduced in any manner without express written consent from authorized project representatives.

SHEET
KITCHEN EQUIPMENT PLAN

SHEET NUMBER
K-101

3/9/2018 3:38:43 PM