ROOM FINISH SCHEDULE

NO.	ROOM NAME	FLOOR	BASE	WALLS NORTH	WALLS SOUTH	WALLS EAST	WALLS WEST	CEILING MATERIAL	CEILING HGT.	REMARKS
106	GIRL'S TOILET	PCT	PCT	PCT	PCT	PCT	PCT	2x2 ACT	± 9'-4"	.
107	BOY'S TOILET	PCT	PCT	PCT	PCT	PCT	PCT	2x2 ACT	± 9'-4"	.
108	SHOWER	PCT	PCT	PCT	PCT	PCT	PCT	PTD. GYP. BD.	± 9'-4"	.

NOTES:

1. REFER TO FLOOR PLAN FOR AREA OF NEW CARPET BORDER
2. PROVIDE NEW 4" RESILIENT BASE ALONG EXISTING AND NEW WALL WITH CARPET BORDER. REFER TO FLOOR PLANOR SHADE INFORMATION.

ABBREVIATIONS:

EX – EXISTING
CPT – CARPET
VCT – VINYL COMPOSITION TILE
RB – RESILIENT BASE
PCT – PORCELAIN CERAMIC TILE
ETR – EXISTING TO REMAIN
GYP – GYPSUM BOARD
PTD – PAINTED
AC – ACOUSTICAL CEILING

DOOR SCHEDULE

NO.	WIDTH	HEIGHT	DOOR TYPE	DOOR MATERIAL	DOOR FINISH	FRAME TYPE	FRAME MATERIAL	FRAME FINISH	DETAILS HEAD	DETAILS JAMB	DETAILS SILL	THRESHOLD	U.L. LABEL	HARDWARE SET	REMARKS
106	3'-6"	6'-10"	A	WD	PFN	1	HM	PTD	-	-	-	-	-	1	-
107	3'-6"	6'-10"	A	WD	PFN	1	HM	PTD	-	-	-	-	-	1	-
108	3'-6"	6'-10"	A	WD	PFN	1	HM	PTD	-	-	-	-	-	2	-

ABBREVIATIONS:

WD – WOOD
STN – STAIN
EXIST – EXISTING
HM – HOLLOW METAL
PTD – PAINTED
FRP – FIBER REINFORCED PANEL
MAR – MARBLE

DOOR TYPES

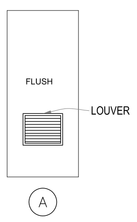

FRAME TYPES

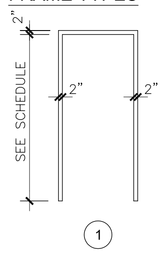

EQUIPMENT LEGEND:

SEE SPECIFICATIONS FOR MORE INFORMATION.

1. FOLD DOWN NURSE STATION.
2. 24x36 ADA MIRROR.
3. URINAL RACKS.
4. PLASTIC LAMINATE LOCKABLE STORAGE CABINET, BASED ON STEVENS 15129.
5. 24x36 ADA MIRROR.
6. ADULT CHANGING STATION.
7. FOLD-DOWN GRAB BARS.
8. BED PAN WASHER.
9. FOLD UP SHOWER SEAT.
10. SHELF.
11. COAT HOOKS.

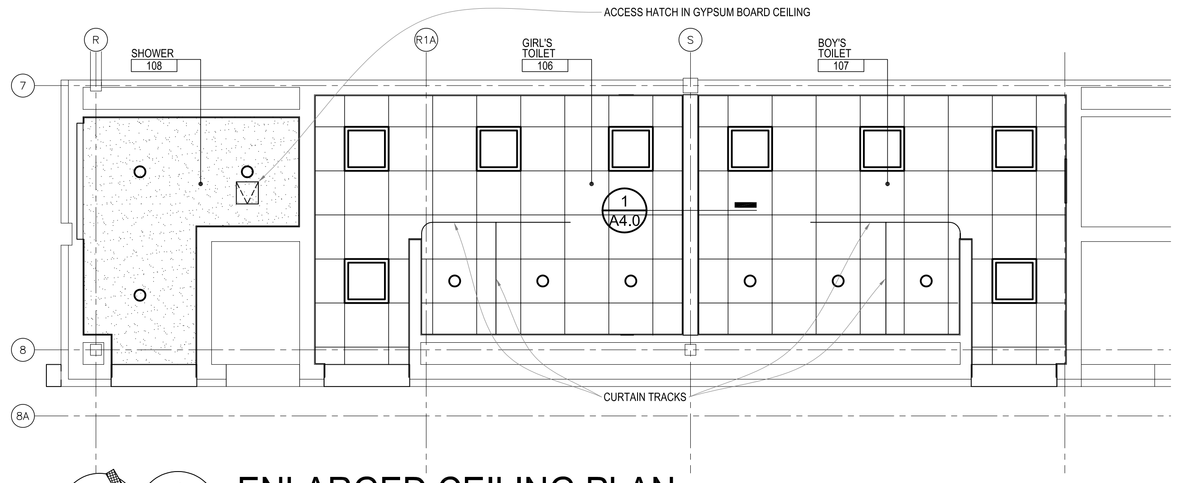

4 A-1.1 ENLARGED CEILING PLAN

SCALE: 1/4"=1'-0"

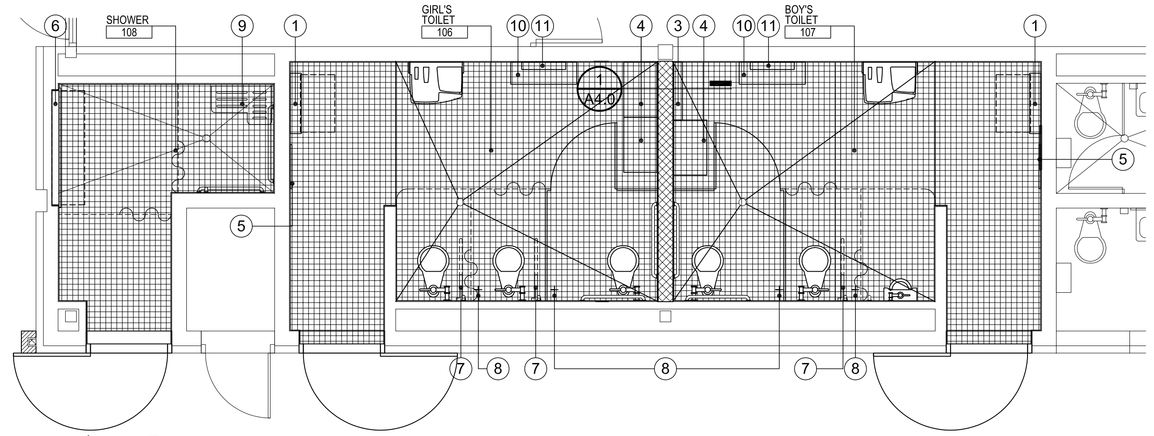

3 A-1.1 ENLARGED FINISHES PLAN

SCALE: 1/4"=1'-0"

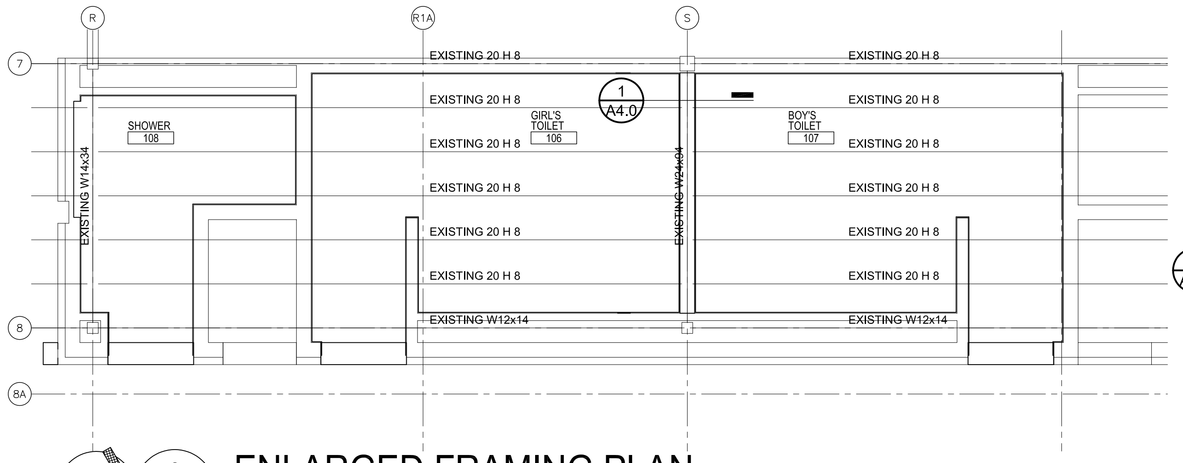

6 A-1.1 ENLARGED FRAMING PLAN

SCALE: 1/4"=1'-0"

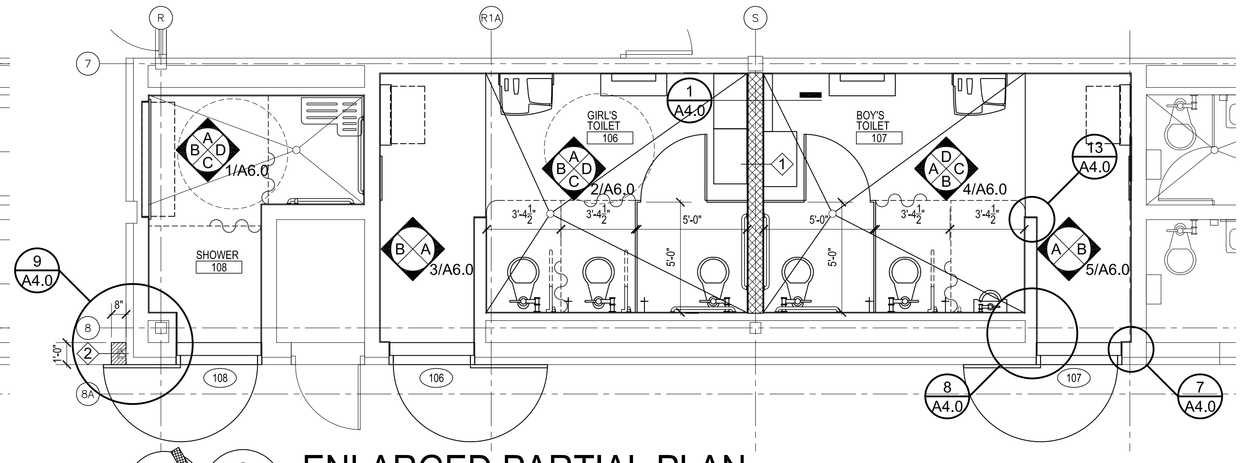

2 A-1.1 ENLARGED PARTIAL PLAN

SCALE: 1/4"=1'-0"

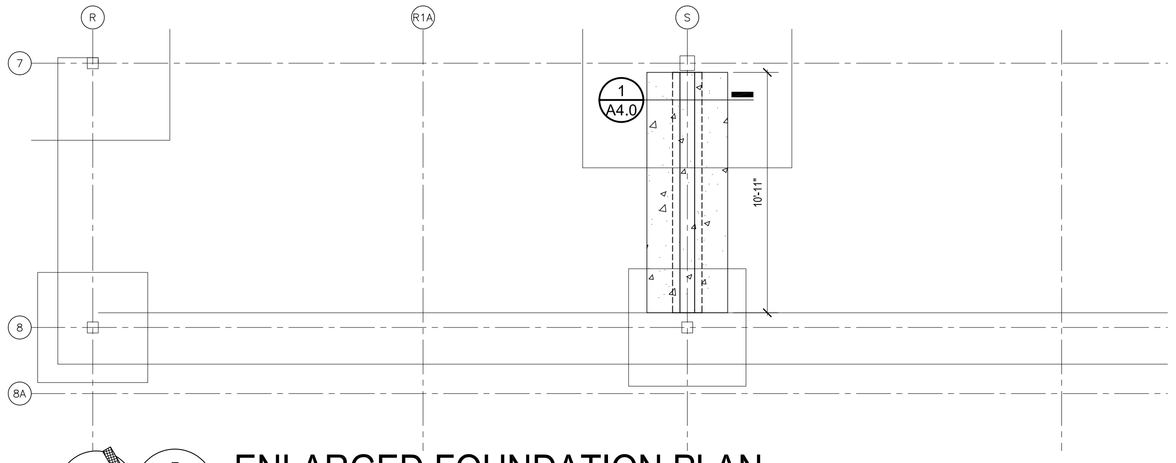

5 A-1.1 ENLARGED FOUNDATION PLAN

SCALE: 1/4"=1'-0"

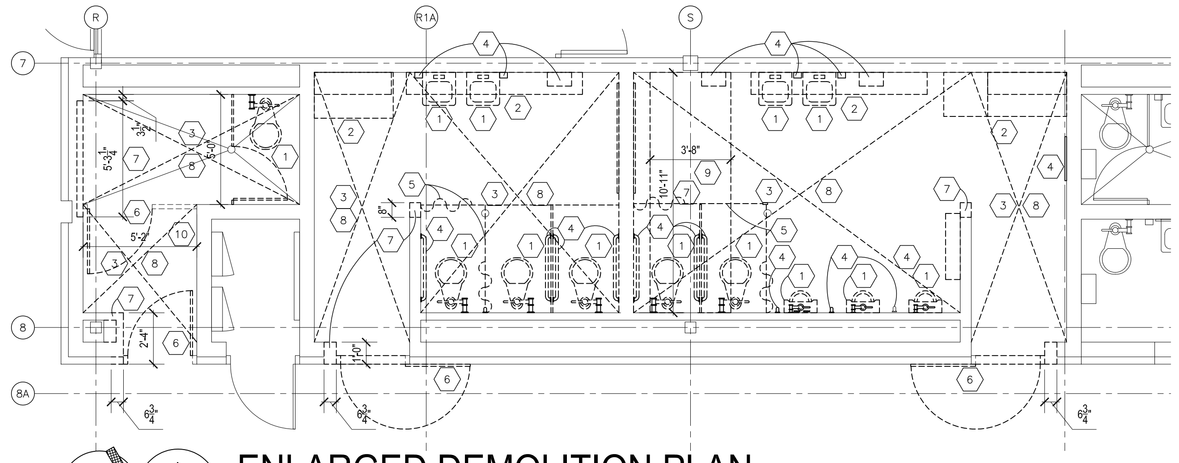

1 A-1.1 ENLARGED DEMOLITION PLAN

SCALE: 1/4"=1'-0"

GENERAL CONSTRUCTION NOTES:

1. PATCH WALL & FLOOR SURFACES AS REQUIRED TO MATCH ADJACENT FINISHES RESULTING FROM TOILET PARTITION AND FIXTURE REMOVAL.
2. TOOTH IN NEW MASONRY / PREPARE EXISTING OPENINGS FOR NEW DOORS AND FRAMES, AS REQUIRED FROM EXISTING DOOR AND FRAME REMOVAL.
3. SCARIFY GLAZED CMU IN PREPARATION FOR NEW CERAMIC TILE INSTALLATION.
4. TOOTH IN NEW MASONRY / PREPARE EXISTING OPENINGS FOR NEW DOORS, SIDELITES AND FRAMES, AS REQUIRED FROM EXISTING DOOR AND FRAME REMOVAL.
5. PREPARE (TOOTH IN MASONRY / PATCH TILE / ETC.) EXISTING OPENINGS FOR NEW CUSPIDOR AND DRINKING FOUNTAIN.
6. PATCH AND PREPARE EX. GYPSUM BOARD CEILING AS REQUIRED FROM LIGHTING AND EXHAUST FAN REMOVAL TO MATCH ADJACENT FINISHES BEFORE NEW PAINT WORK.
7. CLEAN AND PREPARE EXISTING CMU CRACKS FOR NEW CAULK AND SEALANT- REFERENCE DEMO DRAWINGS FOR COMPLETE EXTENT.
8. PREPARE EXISTING CEILING SPACES FOR NEW HANGERS AND GRID AT ALL NEW ACOUSTIC CEILING TILE LOCATIONS.
9. PREPARE EXISTING GRID FOR NEW PAINT AS REQUIRED.
10. PATCH EXISTING FLOOR AND WALL SURFACES AS REQUIRED, AT REMOVED BENCHES PRIOR TO INSTALLATION OF NEW FINISHES.
11. PATCH EXISTING CONCRETE GRANDSTANDS WHERE BLEACHERS WERE REMOVED, AS REQUIRED FOR NEW CARPET / FINISHES.
12. SCARIFY EX. CONCRETE STEPS AS REQUIRED FOR NEW CONCRETE AT NEW LIFT LOCATION.
13. PATCH AND PREPARE EXISTING FLOOR SURFACES AS REQUIRED FOR NEW FLOORING FINISH INSTALLATION (AT LOCATIONS OF FLOORING FINISH REMOVAL).
14. TOOTH IN NEW MASONRY AT WINDOW REMOVAL AS REQUIRED FOR FLUSH WALL SURFACE.
15. PATCH EXISTING GYPSUM BOARD, CMU, AND PLASTER AS REQUIRED FOR FLUSH WALL SURFACE AT REMOVED TECTUM PANEL LOCATIONS.
16. PATCH WALLS AND FLOORS AS REQUIRED FOR LEVEL AND FLUSH FINISHES AT CASEWORK REMOVAL LOCATIONS.
17. PATCH AND TOOTH IN NEW MASONRY AT EXISTING MASONRY WALLS AS REQUIRED FOR FLUSH WALL SURFACE AT FIN TUBE RADIATOR REMOVAL LOCATIONS.
18. PREPARE EXISTING HOLLOW METAL FRAMES FOR NEW PAINT.
19. PATCH FLOOR AND WALL SURFACES AS REQUIRED FOR LEVEL AND FLUSH FINISHES AT REMOVED RECEPTION DESK LOCATION.
20. PATCH FLOOR AND WALL SURFACES AS REQUIRED FOR LEVEL AND FLUSH FINISHES AT REMOVED MAIL BOX LOCATION.
21. PATCH FLOOR AND WALL SURFACES AS REQUIRED FOR LEVEL AND FLUSH FINISHES AT REMOVED SCIENCE CASEWORK LOCATIONS.
22. PATCH FLOOR AND WALL SURFACES AS REQUIRED FOR LEVEL AND FLUSH FINISHES AT REMOVED SCIENCE DEMONSTRATION TABLE LOCATIONS.
23. PATCH EXISTING FLOOR AND WALL SURFACES AS REQUIRED AT REMOVED DEMOUNTABLE PARTITION LOCATIONS.
24. PATCH EXISTING WALL SURFACES AS REQUIRED AT REMOVED BRACKET MOUNTED FIRE EXTINGUISHERS.
25. PATCH EXISTING CONCRETE AS REQUIRED FROM CONCRETE SAWCUTTING. PREP FLOOR AS REQUIRED FOR NEW FLOOR FINISH INSTALLATION.
26. TOOTH IN NEW MASONRY AT ALL NEW MASONRY OPENINGS AS WELL AS AT MASONRY REMOVAL AND INFILL LOCATIONS, AS REQUIRED TO CREATE FLUSH WALL FINISHES. SOLID UNITS REQUIRED AT ALL JAMBS, PRECAST CONCRETE LINTELS ARE REQUIRED AT ALL NEW MASONRY OPENINGS UNLESS NOTED OTHERWISE.
27. PATCH EXISTING WALL SURFACE AS REQUIRED FROM BLEACHER REMOVAL.
28. CLEAN AND PREPARE EXISTING ABANDONED GAS SHUT OFF CABINET AS REQUIRED FOR NEW PAINT TO MATCH ADJACENT WALL SURFACE FINISH.

WALL TYPES:

1. NOMINAL 8" CMU
2. NOMINAL 8" MASONRY WALL. NOMINAL 4" BRICK WITH 4" GLAZED BASE ON NOMINAL 4" CMU.
3. EXISTING WALL

DEMOLITION KEY NOTES

1. REMOVE PLUMBING FIXTURES, INCLUDING SINKS, URINALS, TOILETS AND ASSOCIATED PLUMBING
2. REMOVE CASEWORK
3. REMOVE FLOOR TILE, COORDINATE WITH NEW WORK FOR NEW FINISHES
4. REMOVE TOILET ACCESSORIES, INCLUDING GRAB BARS, TOILET PAPER DISPENSERS, PAPER TOWEL DISPENSERS, MIRRORS, SOAP DISPENSERS, ETC.
5. REMOVE PRIVACY CURTAINS AND TRACKS, RETURN TO OWNER FOR INSTALLATION IN SECOND FLOOR TOILET ROOMS.
6. REMOVE DOOR AND FRAME COMPLETE.
7. REMOVE PORTION OF MASONRY WALL TO ACCOMMODATE NEW DOOR AND FRAME AND/OR EQUIPMENT, TOOTH IN NEW MASONRY. COORDINATE WITH NEW WORK DRAWINGS.
8. REMOVE CEILING CONSTRUCTION, LIGHT FIXTURES, CEILING MOUNTED EQUIPMENT, ETC.
9. SAWCUT CONCRETE FLOOR TO ALLOW FOR NEW WALL AND FOOTING.
10. REMOVE PARTITION WALL.

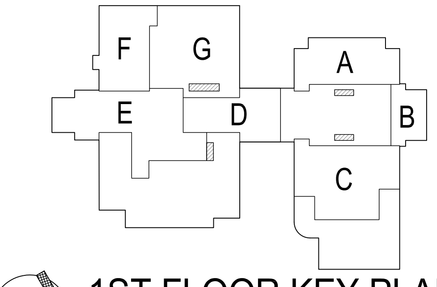

1ST FLOOR KEY PLAN

SCALE: N.T.S.

WA

WAKELY ASSOCIATES, INC.
ARCHITECTS & ENGINEERS

30500 VAN DYKE AVENUE
SUITE M-7
WARREN, MICHIGAN 48093
PH: 586.573.4100
FX: 586.573.0822
EM: wa@wakelyaia.com

WARREN WOODS PUBLIC SCHOOLS

POHI TOILET ROOM RENOVATIONS TOWER HIGH SCHOOL

ENLARGED TOILET ROOM PLANS

PRELIMINARY ■
DESIGN DEVELOPMENT ■
CONSTRUCTION ■
FINAL RECORD □

DRAWN BY: JSM
CHECKED BY: RAS

REVISIONS:

DATE: MAY 17, 2013

SHEET NO.: A-1.1

PROJECT NO.: 131480