DIST	COUNTY	ROUTE	POST MILES TOTAL PROJECT	SHEET NO.	TOTAL SHEETS
10	AMA	88	23.6/36.0	1	4

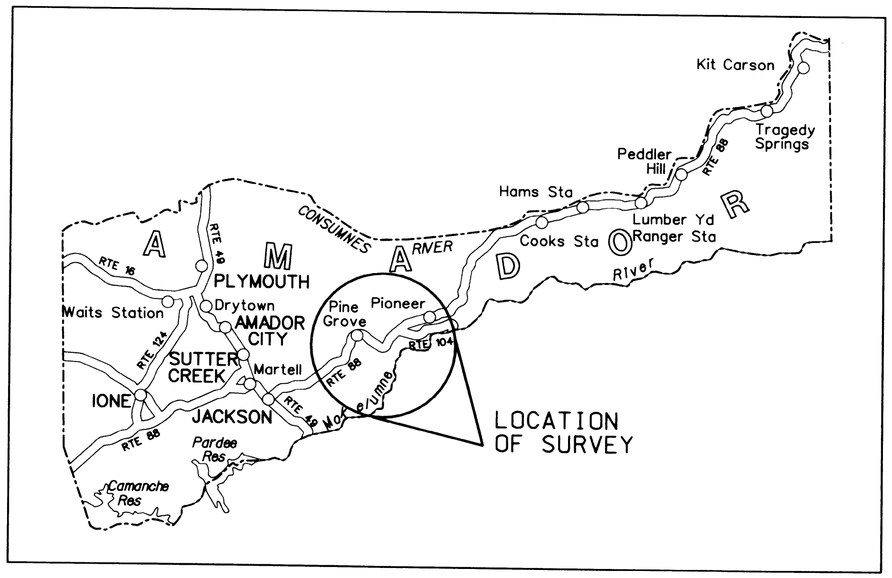

SURVEYOR'S STATEMENT

THIS MAP CORRECTLY REPRESENTS A SURVEY MADE BY ME OR UNDER MY DIRECTION IN CONFORMANCE WITH THE REQUIREMENTS OF THE LAND SURVEYORS' ACT AT THE REQUEST OF THE CALIFORNIA DEPARTMENT OF TRANSPORTATION, DIST. 10 IN MARCH, 1997.

DATED THIS 2ND DAY OF March, 1998.

PROFESSIONAL LAND SURVEYOR — ROBERT E. BEESON — No. L007028 Exp. 9-30-98 — STATE OF CALIFORNIA

Robert E Beeson

ROBERT E. BEESON LS 7028 LICENSE EXPIRATION DATE: 9-30-98

COUNTY SURVEYOR'S STATEMENT

THIS MAP HAS BEEN EXAMINED IN ACCORDANCE WITH SECTION 8766 OF THE LAND SURVEYORS' ACT THIS 23 DAY OF March, 19 98.

C. Lee DeLange

LEE DELANGE, LS 4066
COUNTY SURVEYOR OF AMADOR COUNTY
REGISTRATION EXPIRATION DATE: 6-30-2000

LICENSED LAND SURVEYOR — C. LEE DE LANGE — No. 4066 — STATE OF CALIFORNIA

U.S. GENERAL LAND OFFICE SURVEY 1921: S20 | S21 / S29 | S28

U.S. GENERAL LAND OFFICE SURVEY 1921: 1/4 S21 / S28

U.S. GENERAL LAND OFFICE SURVEY 1921: T7NR13E — S21 | S22 / S28 | S27

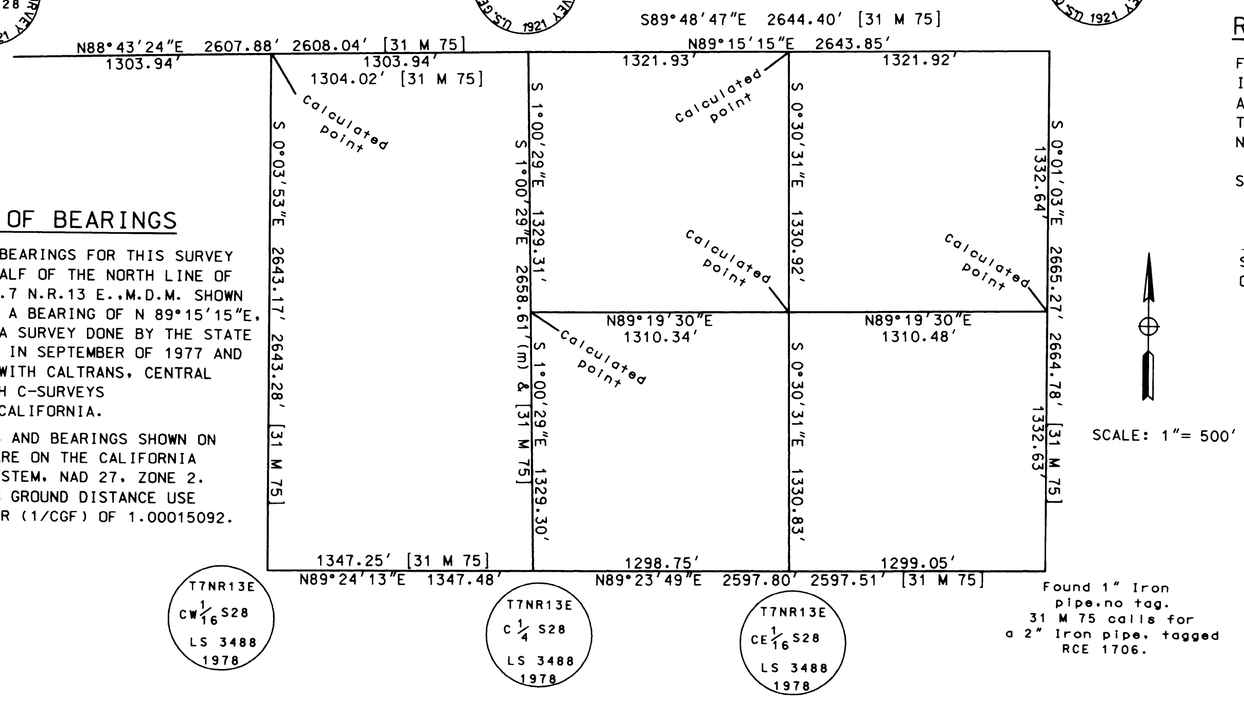

SCALE: 1"= 500'

T7NR13E CW 1/16 S28 LS 3488 1978

T7NR13E C 1/4 S28 LS 3488 1978

T7NR13E CE 1/16 S28 LS 3488 1978

Found 1" Iron pipe.no tag. 31 M 75 calls for a 2" Iron pipe, tagged RCE 1706.

BASIS OF BEARINGS

THE BASIS OF BEARINGS FOR THIS SURVEY IS THE EAST HALF OF THE NORTH LINE OF SECTION 28, T.7 N.R.13 E.,M.D.M. SHOWN HEREON HAVING A BEARING OF N 89°15'15"E, ACCORDING TO A SURVEY DONE BY THE STATE OF CALIFORNIA IN SEPTEMBER OF 1977 AND KEPT ON FILE WITH CALTRANS, CENTRAL REGION, BRANCH C-SURVEYS IN STOCKTON, CALIFORNIA.

THE DISTANCES AND BEARINGS SHOWN ON THIS SURVEY ARE ON THE CALIFORNIA COORDINATE SYSTEM, NAD 27, ZONE 2. TO CONVERT TO GROUND DISTANCE USE A SCALE FACTOR (1/CGF) OF 1.00015092.

THE DISTANCES SHOWN HEREON ARE MEASURED GRID DISTANCES. DISTANCES SHOWN ENCLOSED IN A [R_] ARE RECORD DISTANCES CONVERTED TO GRID DISTANCE FOR COMPARATIVE PURPOSES USING A COMBINED GRID FACTOR (CGF) OF 0.99984910.

RECORDER'S STATEMENT

FILED THIS 25th DAY OF March, 19 98, AT 10:01 A.M.
IN BOOK 51 OF MAPS AND PLATS, AT PAGE 26.
AT THE REQUEST OF THE CALIFORNIA DEPARTMENT OF TRANSPORTATION, DISTRICT 10.
NO FEE.

SERAIL No. 1998-002600

Sheldon D. Johnson

SHELDON D. JOHNSON, COUNTY CLERK/RECORDER OF AMADOR COUNTY, CALIFORNIA

BY: Marlena Arrese
~~ASSISTANT~~/DEPUTY RECORDER

STATE OF CALIFORNIA
BUSINESS AND TRANSPORTATION AGENCY
DEPARTMENT OF TRANSPORTATION
DISTRICT 10, STOCKTON

RECORD OF SURVEY

SHOWING MONUMENTS FOUND AND SET IN A PORTION OF SECTIONS 21 & 28, TOWNSHIP 7 NORTH, RANGE 13 EAST, M.D.M. in the unincorporated territory of

AMADOR COUNTY, CALIFORNIA

180522