8-140

RECORD OF SURVEY

BEING PARCEL B, PM 1-56
A PORTION OF THE NORTH 1/2 OF SECTION 1
T.9N. R.10E. M.D.M.

COUNTY OF EL DORADO - STATE OF CALIFORNIA
AUGUST 1980
PATTERSON, PESSES & ASSOCIATES - CIVIL ENGINEERS

REFERENCES

RS 2-87
PM 1-56
PM 1-121
PM 18-109
PM 19-119

NOTE

THE PURPOSE OF THIS SURVEY IS TO DELINEATE THE LEGAL DESCRIPTIONS AND MONUMENTATIONS CITED IN GIFT DEEDS: 1929-504 O.R., 1929-507 O.R. 1929-510 O.R., 1929-501 O.R.

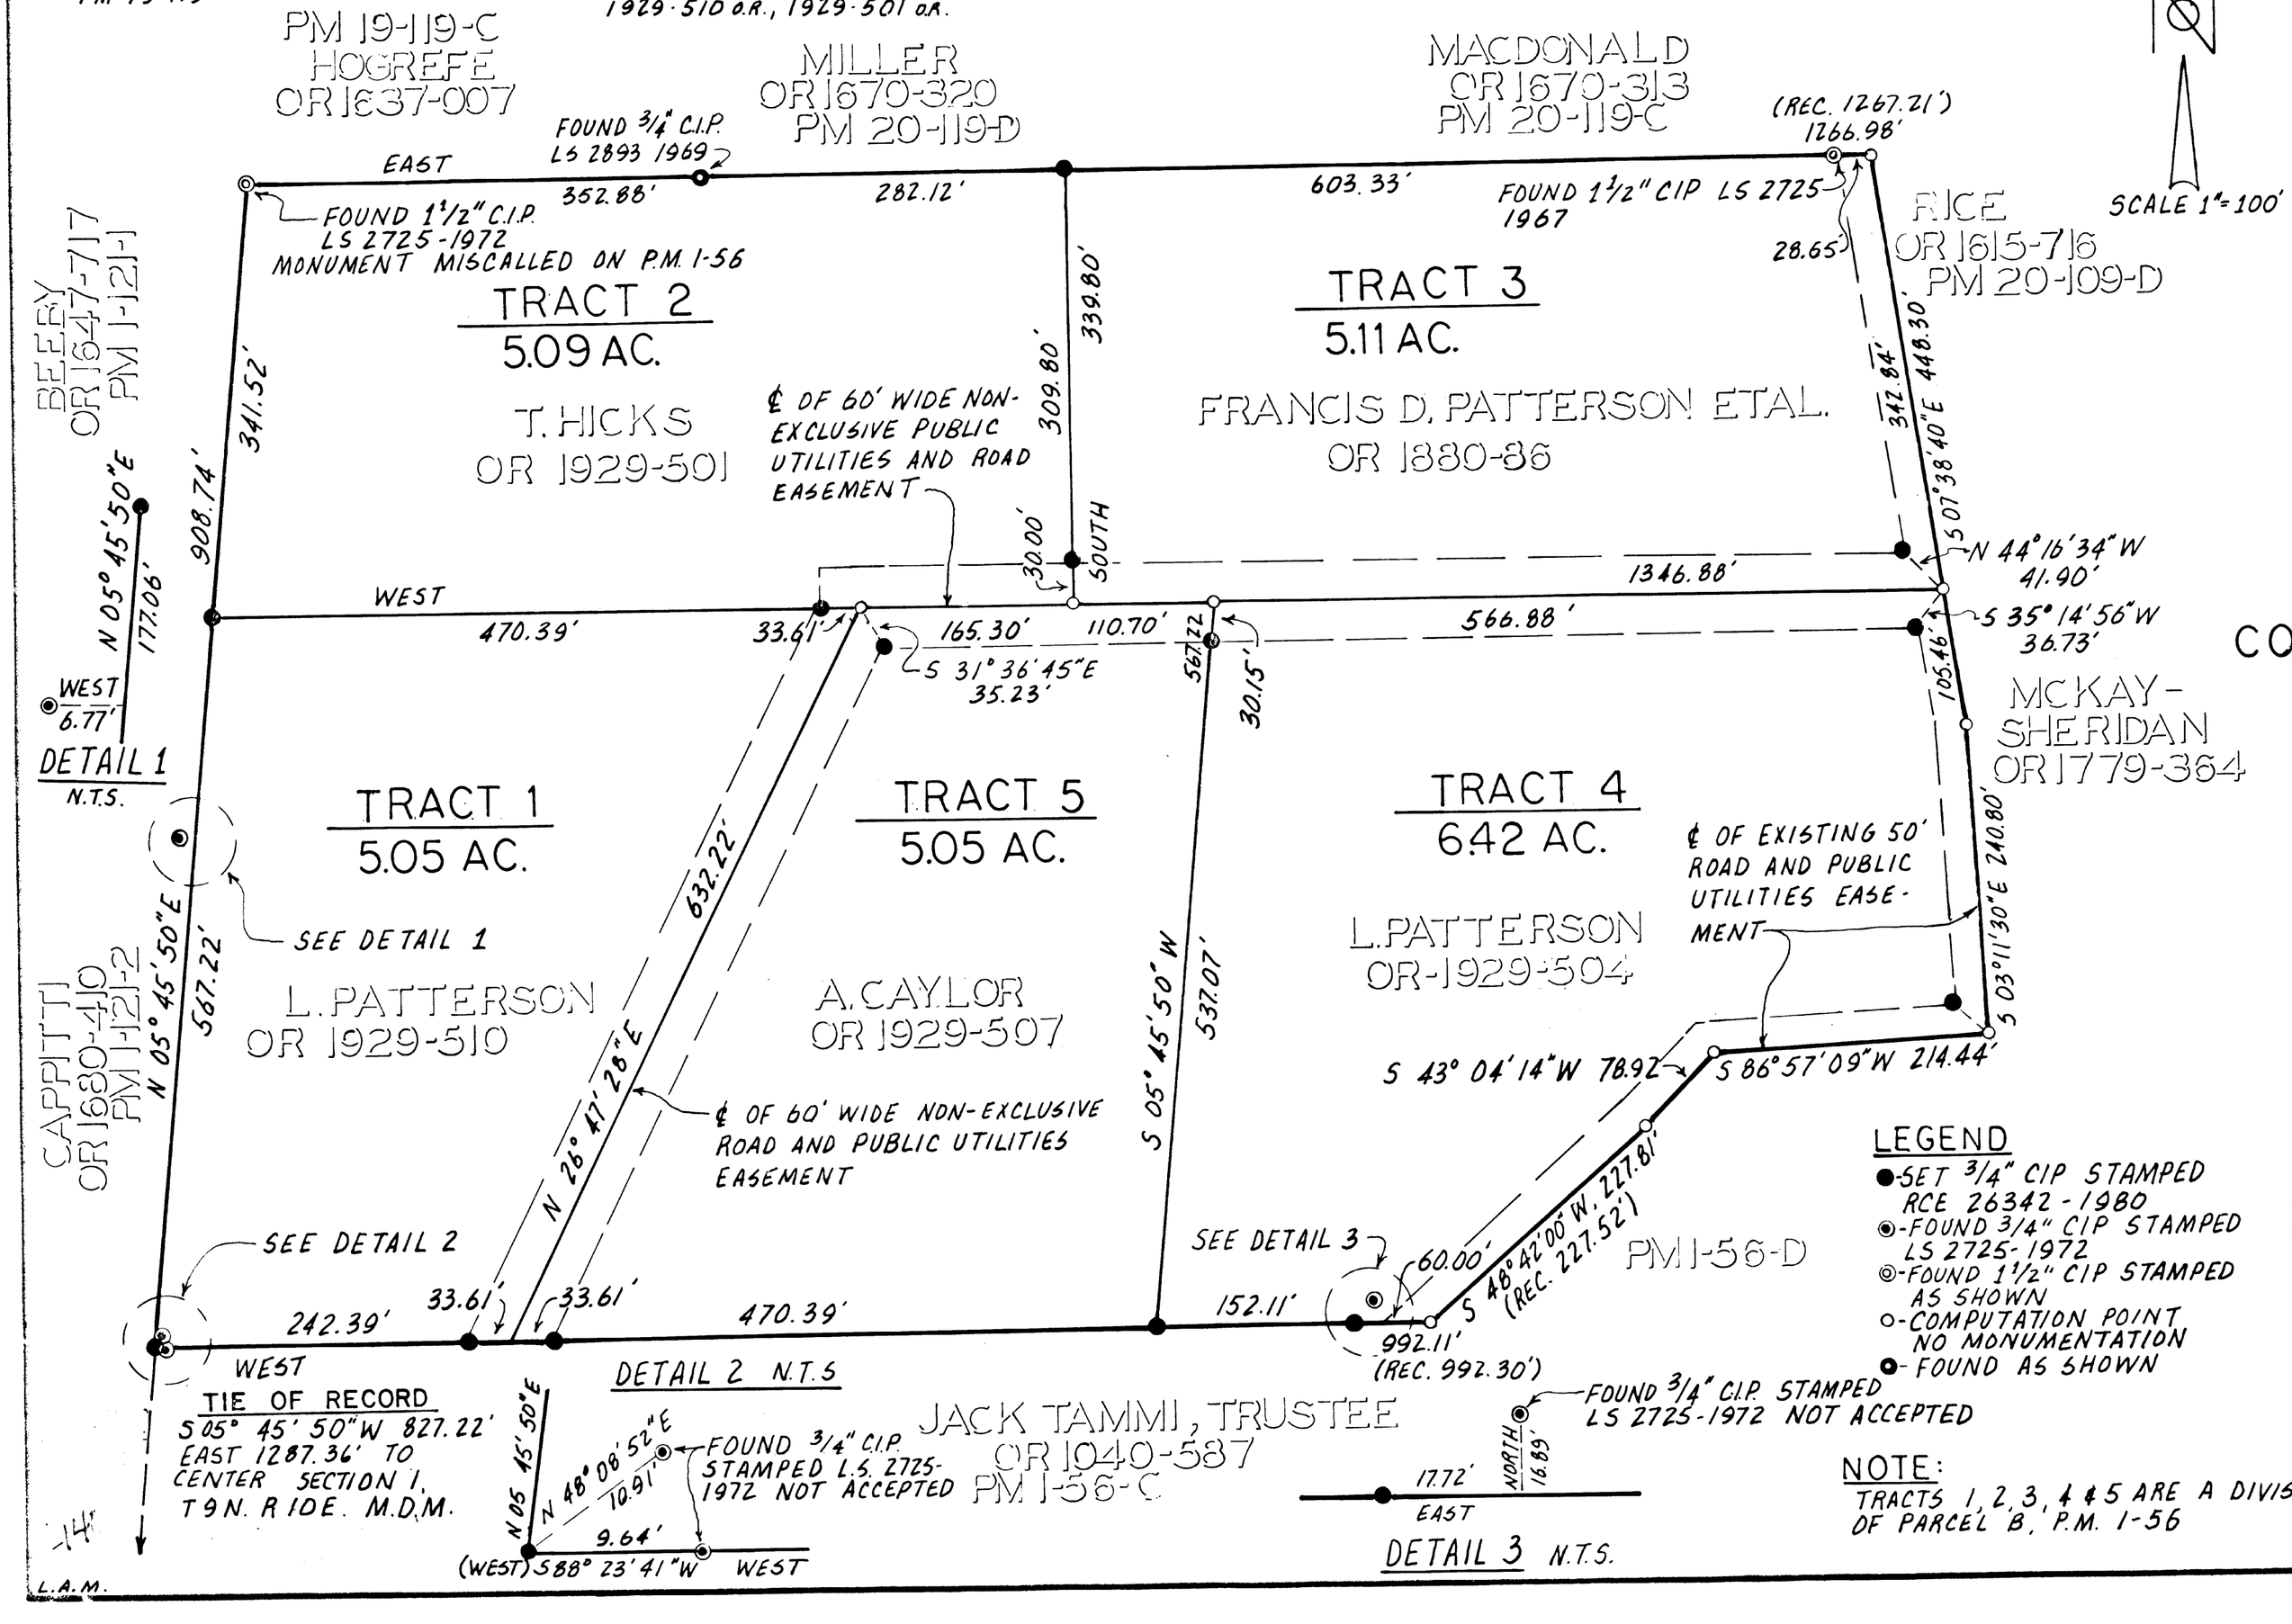

BASIS OF BEARINGS

THE MERIDIAN OF THIS SURVEY IS IDENTICAL WITH THAT OF DEER PARK SUBDIVISION UNIT NO. 2 AND IS TRUE NORTH.

SCALE 1" = 100'

SURVEYOR'S CERTIFICATE

THIS MAP CORRECTLY REPRESENTS A SURVEY MADE BY ME OR UNDER MY DIRECTION IN CONFORMANCE WITH THE REQUIREMENTS OF THE LAND SURVEYORS ACT AT THE REQUEST OF FRANCIS D. PATTERSON IN AUGUST 1980.

Lawrence A. Patterson
LAWRENCE A. PATTERSON R.C.E. 26342

REGISTERED PROFESSIONAL ENGINEER
LAWRENCE ALAN PATTERSON
No. R.C.E. 26342
CIVIL
STATE OF CALIFORNIA

COUNTY SURVEYOR'S CERTIFICATE

THIS MAP HAS BEEN EXAMINED FOR CONFORMANCE WITH THE REQUIREMENTS OF THE LAND SURVEYOR'S ACT THIS 15 DAY OF Dec, 1980.

Fred G. DeBerry
FRED G. DeBERRY L.S. 2403
COUNTY SURVEYOR
COUNTY OF EL DORADO

LICENSED LAND SURVEYOR
FRED G. DeBERRY
No. 2403
STATE OF CALIFORNIA

RECORDER'S CERTIFICATE

FILED THIS 15th DAY OF December 1980, AT 12:19 P.M. IN BOOK 8 OF RECORD OF SURVEYS AT PAGE 140 AT THE REQUEST OF FRANCIS D. PATTERSON
DOCUMENT No. 50896

Dorothy CARR
DORTHY CARR
COUNTY RECORDER
COUNTY OF EL DORADO

BY: Mary L Poole
DEPUTY

LEGEND

- ● SET 3/4" CIP STAMPED RCE 26342 - 1980
- ◉ FOUND 3/4" CIP STAMPED LS 2725-1972
- ◎ FOUND 1 1/2" CIP STAMPED AS SHOWN
- ○ COMPUTATION POINT NO MONUMENTATION
- ⊙ FOUND AS SHOWN

NOTE:

TRACTS 1, 2, 3, 4 & 5 ARE A DIVISION OF PARCEL B, P.M. 1-56

EXISTING ASSESSOR'S PARCEL NO'S 82-091: 59-60-61-62-63-65

8-140